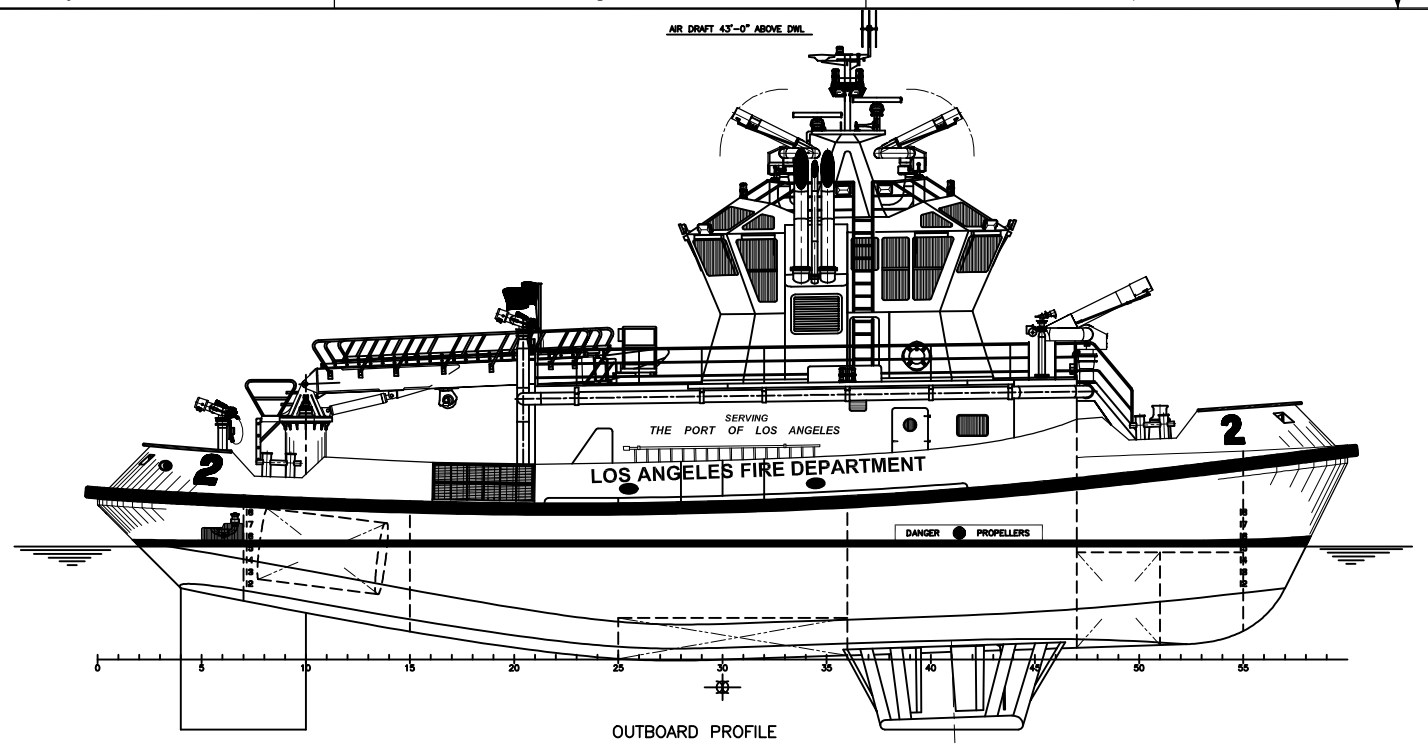

OUTBOARD PROFILE

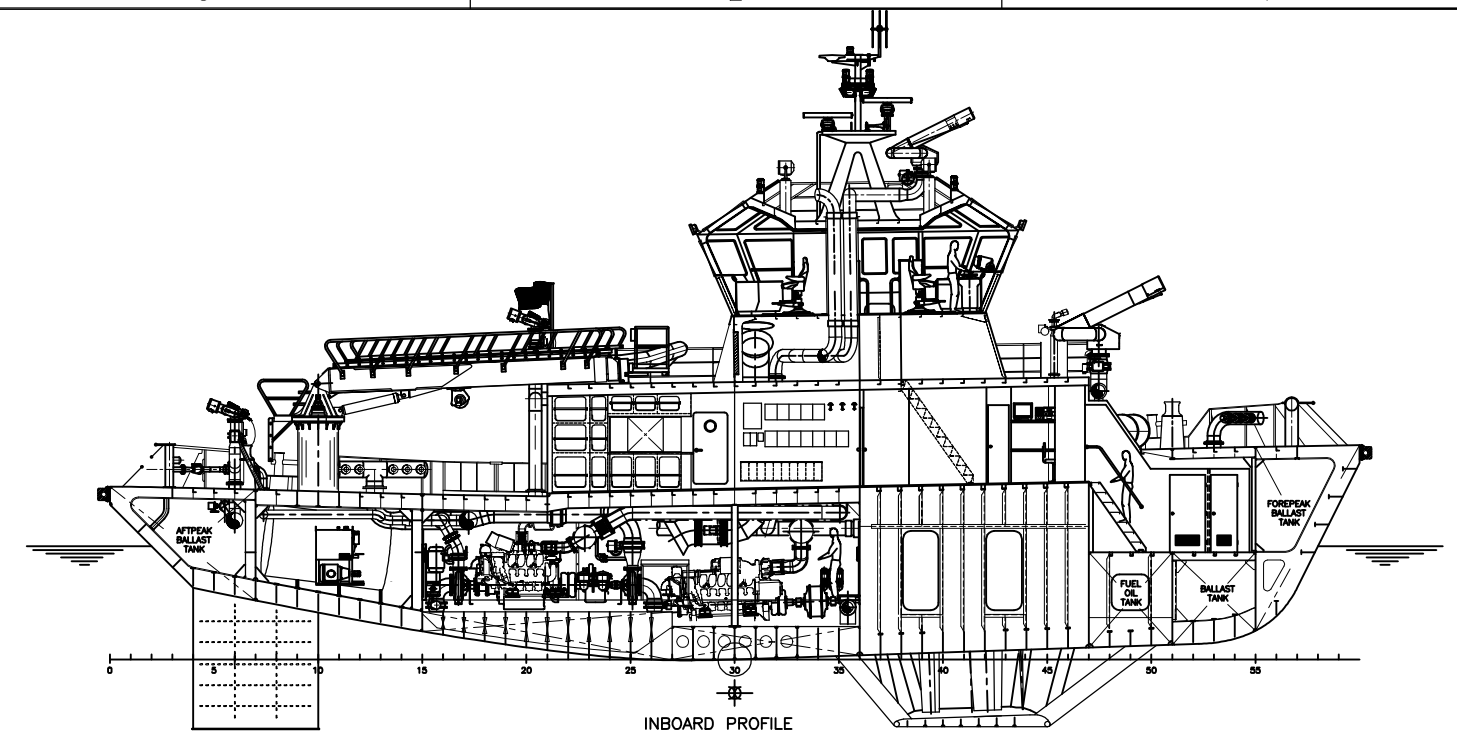

INBOARD PROFILE

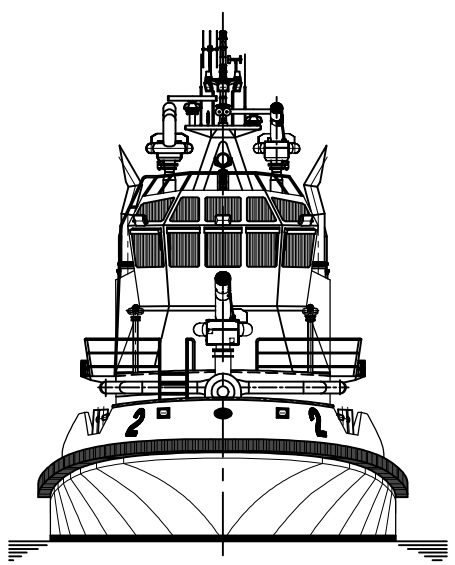

BOW VIEW

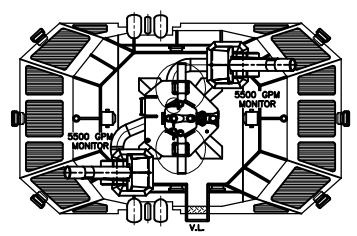

WHEELHOUSE TOP PLAN

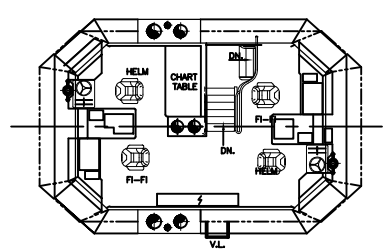

BRIDGE DECK PLAN

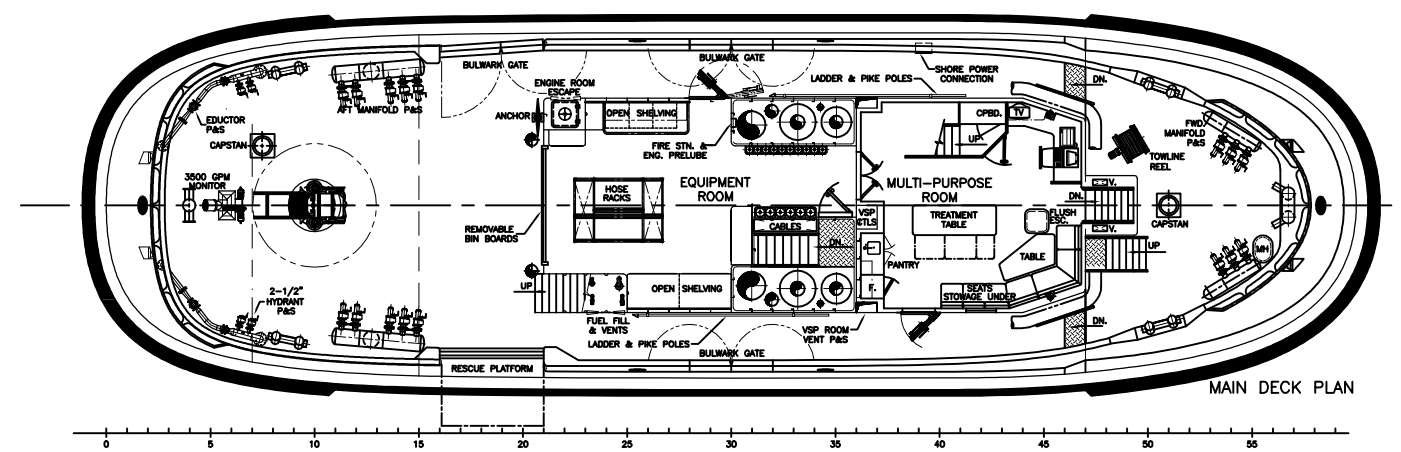

MAIN DECK PLAN

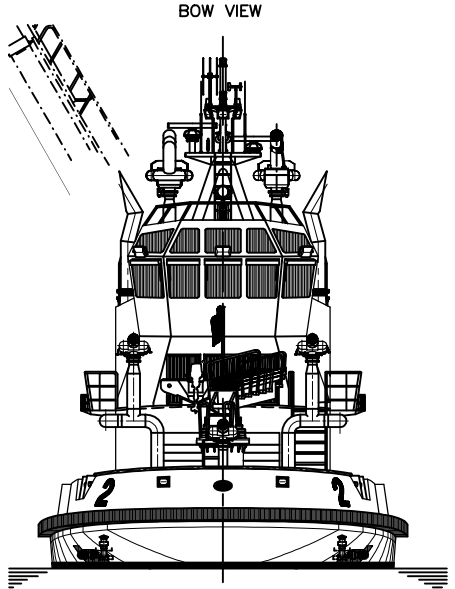

STERN VIEW

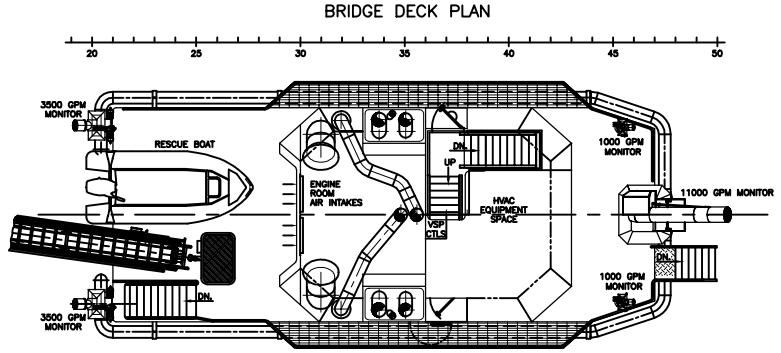

BOAT DECK PLAN

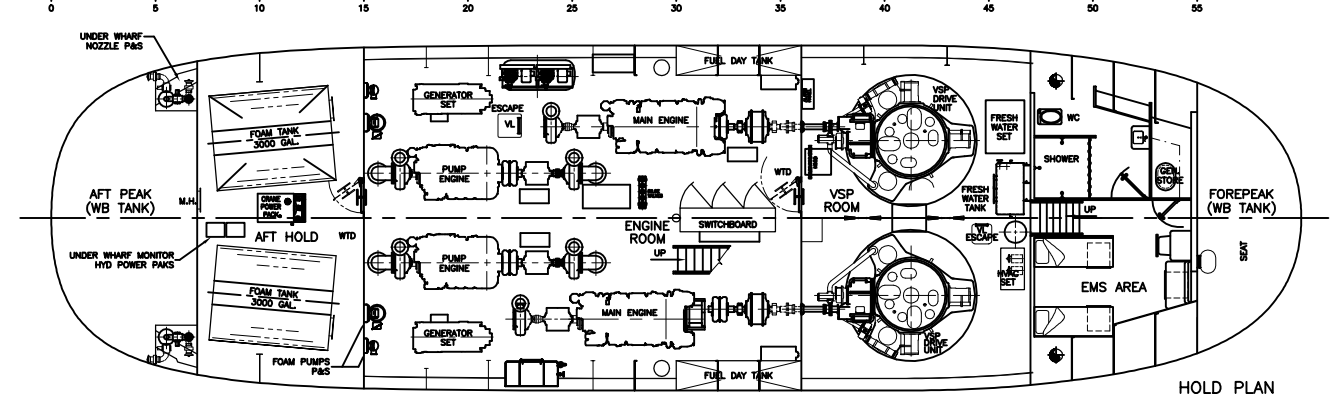

HOLD PLAN

PARTICULARS	
LENGTH, OVERALL	105'-0"
LENGTH, WATERLINE	98'-0"
BREADTH, MOULDED	29'-0"
DEPTH, MOULDED	13'-4"

REVISIONS

SYM	DESCRIPTION	BY	DATE
C (CONT)	UPDATE EMS, MULTIPURPOSE, & EQUIPMENT RMS SHOW TONNAGE FRAMES AT 28,32,34,49,51,53 SHOW FENDER SIZE CHANGE SHOW FOAM TANK IN INBOARD PROFILE CORRECT ENG RM WT DOOR TYPES REVISED HANDRAIL AT FWD BOAT DECK MONITORS ADDED SINGLE BIT AT AFT BULWARKS REVISED ENG RM AIR INTAKE GRILLES UPDATE FOAM PUMP LOCATIONS UPDATE FRESH WATER & HVAC SETS UPDATE AFT BULWARKS & EDUCTOR SYSTEM CHANGE AFT CAPSTAN LOCATION CHANGE RESCUE BOAT	DCW/NBBB	6/3/02

REVISIONS

SYM	DESCRIPTION	BY	DATE
–	WAS REVISION 7.	BM	7/25/01
A	UPDATED MACHINERY LOC PER MACHY ARRGT DWG	KDH/NBBB	10/24/01
	REMOVED FWD UNDERWHARF MONITORS	CWE/NBBB	10/24/01
B	REMOVE ELECTRIC ROLL UP DOOR	JPK/NBBB	3/3/02
C	REVISED MAST, MOVED CO2, UPDATED VSP RM, NEW SWBD	KDH/NBBB	3/28/02
	REVISED MULTIPURPOSE RM PER RAL FAX 3/18/02 REMOVED FWD UNDERWHARF MONITOR PIPING INCREASED FWD BOAT DK STAIRWAY WIDTH TO 32" CORRECTED CL BHD VSP RM (INBD PROFILE) REVISED AFT BOAT DK STAIRWAY CORRECTED DOGHOUSE TO 60" WIDTH ADDED MH IN GEN STORE PORT BELOW MN DK RELOCATED FOREPEAK MANHOLE INCREASED ENG RM STAIRWAY WIDTH TO 30" MODIFIED EQ RM LAYOUT PER DES DEVELOPMENT MODIFIED TOWLINE REEL TO REFLECT AS-SUPPLIED ADDED ALARM PANEL TO VSP ROOM	CWE/NBBB	4/4/02

ROBERT ALLAN LTD.
NAVAL ARCHITECTS AND MARINE ENGINEERS
230–1639 WEST 2nd AVE. VANCOUVER, B.C.

VESSEL: REPLACEMENT FIREBOAT

CLIENT: LOS ANGELES FIRE DEPARTMENT

TITLE: GENERAL ARRANGEMENT

DRAWN BY	CHECKED	PROJECT No.	REV.
DJN		200–020	
DATE	SCALE	DWG. No.	
SEPT. 15/00	1/8"=1'-0"	30000 SHEET 1 OF 6	C

NICHOLS BROS. BOAT BUILDERS
5400 So. Cameron Rd.
Freeland, WA 98249
Whidbey Island
Office (360)331–5500
FAX(360)331–7435

THIS DRAWING, AND THE INFORMATION CONTAINED HEREON, IS SUPPLIED WITH THE UNDERSTANDING THAT IT IS THE EXCLUSIVE PROPERTY OF: NICHOLS BROTHERS BOAT BUILDERS, INC AND MUST NOT BE USED OR REPRODUCED WITHOUT PERMISSION TO DO SO IN WRITING.

105' LOS ANGELES FIRE BOAT
GENERAL ARRANGEMENT

DRAWN BY	DATE	CHECKED BY:	APPROVED BY:	APPROVAL DATE
NBBB	6/3/02			
SCALE	HULL NO	OWNER APPROVAL & DATE		
1/8" = 1'-0"	S143			

DRAWING NO	REV	SHEET
S143 8001-01	C	1 of 1